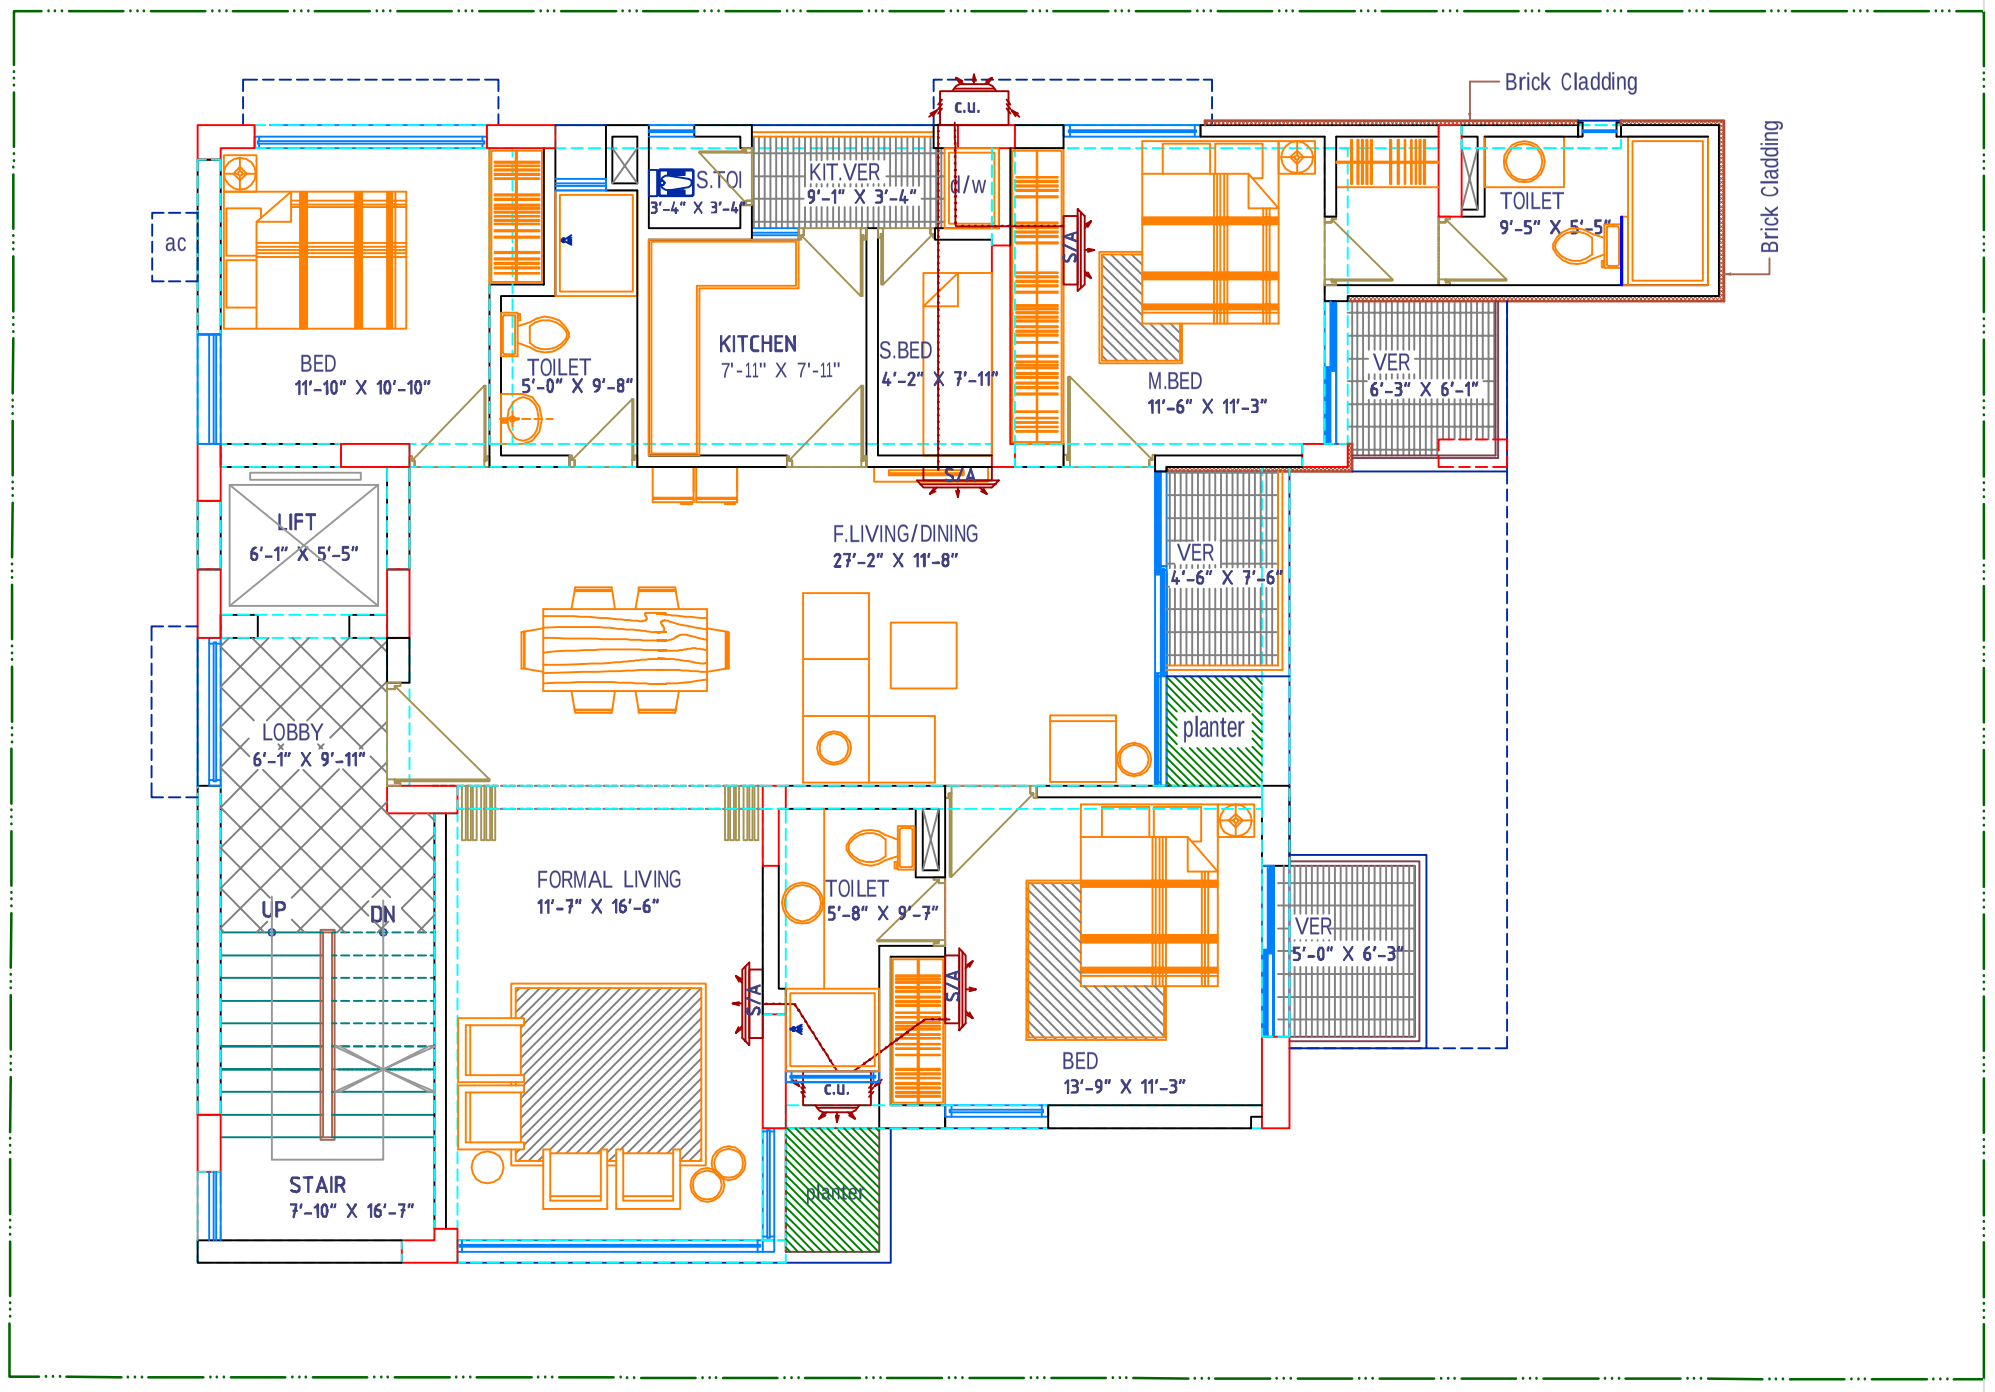

8TH FLOOR PRESENTATION PLAN

Scale :Fit to paper

PROJECT :

"RANGS JHORNA"

ADDEESS:

9-STORIED APARTMENT BUILDING
AT PLOT NO- 54, ROAD NO-9,BLOCK-B
BASUNDHARA,DHAKA.

CLIENT :

G:\AFsana aziza\PROJECT 2013\RANGS BLISS\Logo1.jpg

CONSULTANT :

DESIGN & INTERIOR DIVISION

RANGS PROPERTIES LTD
2/5, BIR UTTAM MIR SHAWKAT SARAK, GULSHAN LINK
ROAD, TEJGOAN I/A, DHAKA-1208

ARCHITECT : SIGNATURE :

WAHIDUR RAHMAN ADIB
I A B MEMBERSHIP NO : CA-03

ARCHITECT : SIGNATURE :

WAHID AHMED
I A B MEMBERSHIP NO : A-139

ENGINEER IN CHARGE :

MOHAMMAD SAYEED HOSSAIN, PEng
IEB REGISTRATION NO: F-8280.
RAJUK REGISTRATION NO: DMN/DCE-0029

DESIGN DEVELOPMENT BY :

AFSANA AZIZA

DRAWING TITLE :

8TH FLOOR PRESENTATION PLAN

SCALE : SCALE TO FIT. CATEGORY : ARCH.

CHECKED BY :

APPROVAL CLIENT

ISSUED FOR — COMMENTS / CONSTRUCTION

SL. NO.	DATE	AMMENDMENT

NOTES :

THIS NOTE IS VALID FOR DRAWINGS RELATED TO THIS PROJECT:

1. PLEASE DONOT SCALE FROM THIS DRAWING.
2. CONTRACTORS AND SUB-CONTRACTORS ARE TO VARIFY ALL DIMENSIONS AT THE SITE.
3. THE CONTRACTOR IS TO NOTIFY THE CONSULTANT ABOUT ANY DISCREPANCIES/DIFFERENCES CONTAINED IN THESE WORKING DRAWINGS IN RELATION TO OTHER DRAWINGS) BEFORE BEGINNING WORK.

COPYRIGHT :

DRAWINGS AND SPECIFICATIONS AS INSTRUMENTS OF SERVICE ARE AND SHALL REMAIN THE PROPERTY OF ARCHITECT / CONSULTANT / FIRM WHETHER THE PROJECT WHICH THEY ARE MADE IS EXECUTED OR NOT. THEY ARE NOT TO BE USED ON OTHER PROJECTS OR EXTENSIONS TO THE PROJECT EXCEPT BY WRITTEN AGREEMENT AND WITH APPROPRIATE PROFESSIONAL FEE TO THE ARCHITECT.

[Article-7, Condition for engagement of Architects, Section-3, IAB Rules & Regulations]

DATE : January-2013

SHEET NO : AW-11