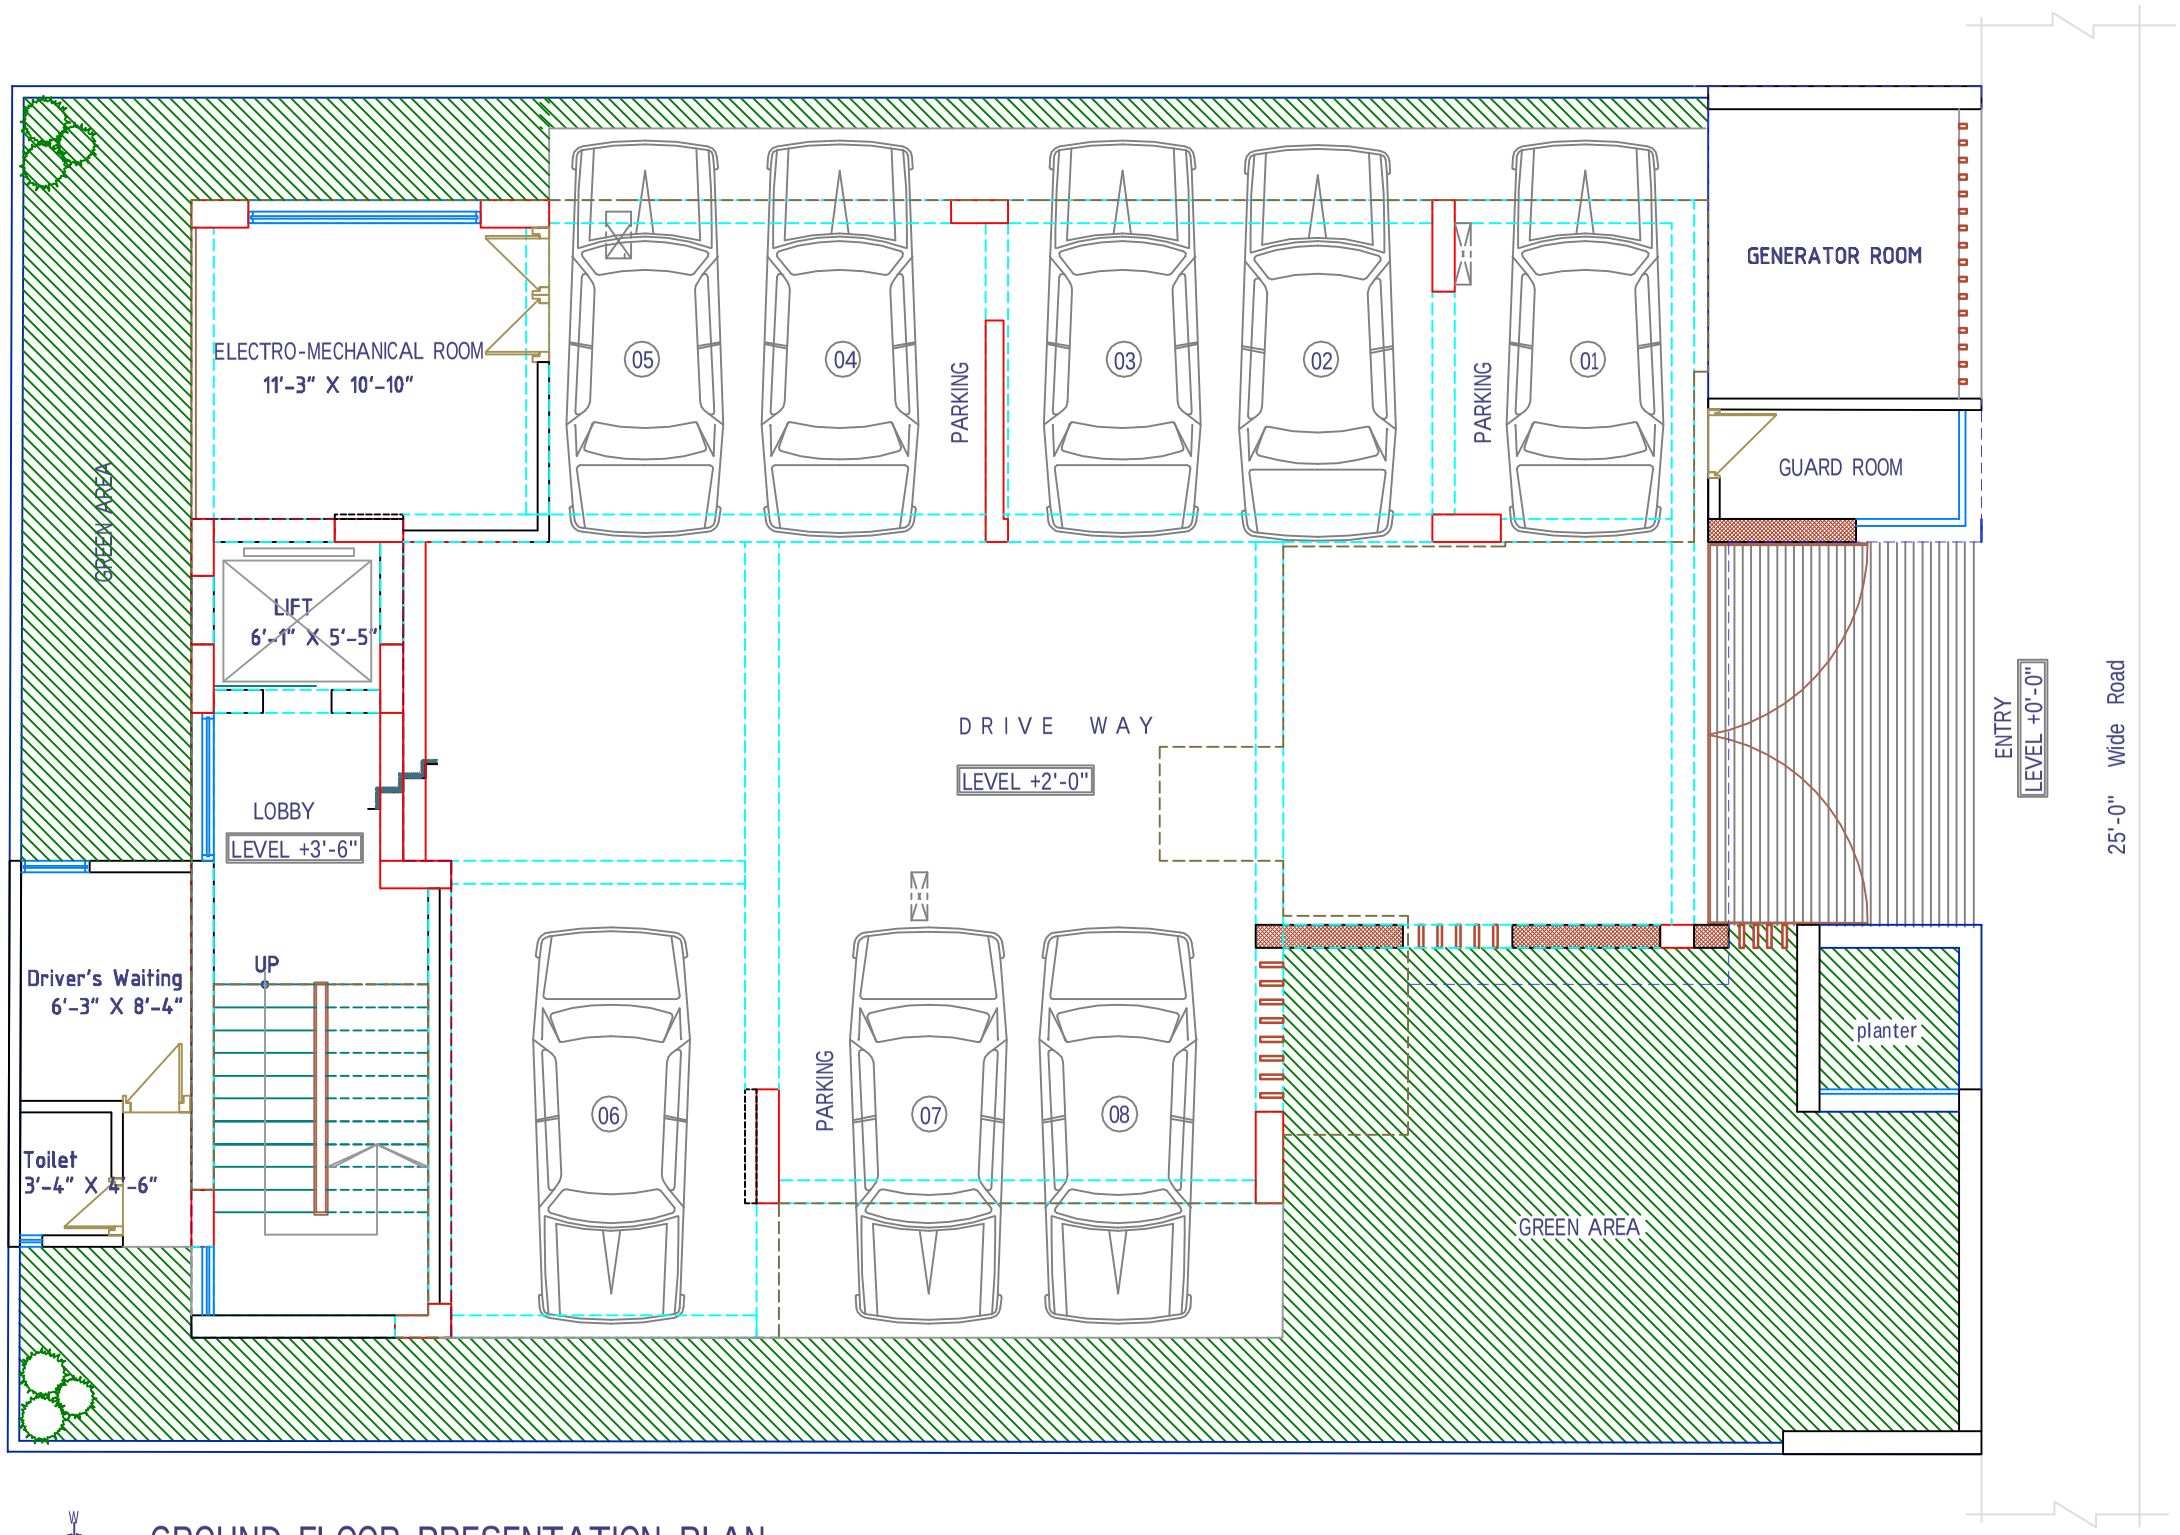

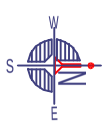

GROUND FLOOR PRESENTATION PLAN

Scale :Fit to paper

PROJECT :

"RANGS JHORNA"

ADDEESS:

9-STORIED APARTMENT BUILDING
AT PLOT NO- 54, ROAD NO-9,BLOCK-B
BASUNDHARA,DHAKA.

CLIENT :

G:\AFsana aziza\PROJECT 2011\RANGS BLISS\Layout.jpg

CONSULTANT :

DESIGN & INTERIOR DIVISION

RANGS PROPERTIES LTD
2/5, BIR UTTAM MIR SHAWKAT SARAK, GULSHAN LINK
ROAD, TEJGOAN I/A, DHAKA-2208

ARCHITECT : SIGNATURE :

WAHID'UR RAHMAN ADIB
I A B MEMBERSHIP NO : CA-13

ARCHITECT : SIGNATURE :

WAHID AHMED
I A B MEMBERSHIP NO : A-139

ENGINEER IN CHARGE :

MOHAMMAD SAYEED HOSSAIN, PEng.
IEB REGISTRATION NO : F-8280.
RAJUK REGISTRATION NO: DMNB/CE-0029

DESIGN DEVELOPMENT BY :

AFSANA AZIZA

DRAWING TITLE :

GROUND FLOOR PRESENTATION PLAN

SCALE : SCALE TO FIT. CATEGORY : ARCH.

CHECKED BY :

APPROVAL CLIENT

ISSUED FOR COMMENTS / CONSTRUCTION

SL. NO.	DATE	AMMENDMENT
	28-11-12	

NOTES :

THIS NOTE IS VALID FOR DRAWINGS RELATED TO THIS PROJECT:

1. PLEASE DONOT SCALE FROM THIS DRAWING.
2. CONTRACTORS AND SUB-CONTRACTORS ARE TO VARIFY ALL DIMENSIONS AT THE SITE.
3. THE CONTRACTOR IS TO NOTIFY THE CONSULTANT ABOUT ANY DISCREPANCIES/DIFFERENCES CONTAINED IN THE DRAWING (IN RELATION TO OTHER DRAWINGS) BEFORE BEGINING WORK.

COPYRIGHT :

DRAWINGS AND SPECIFICATIONS AS INSTRUMENTS OF SERVICE ARE AND SHALL REMAIN THE PROPERTY OF ARCHITECT / CONSULTANT WHEN WHETHER THE PROJECT WHICH THEY ARE MADE IS EXECUTED OR NOT. THEY ARE NOT TO BE USED ON OTHER PROJECTS OR EXTENSIONS TO THE PROJECT EXCEPT BY WRITTEN AGREEMENT AND WITH APPROPRIATE PROFESSIONAL FEE TO THE ARCHITECT.

[Article-7, Condition for engagement of Architects, Section-3, IAB Rules & Regulations]

DATE : January-2013

SHEET NO : AW-03